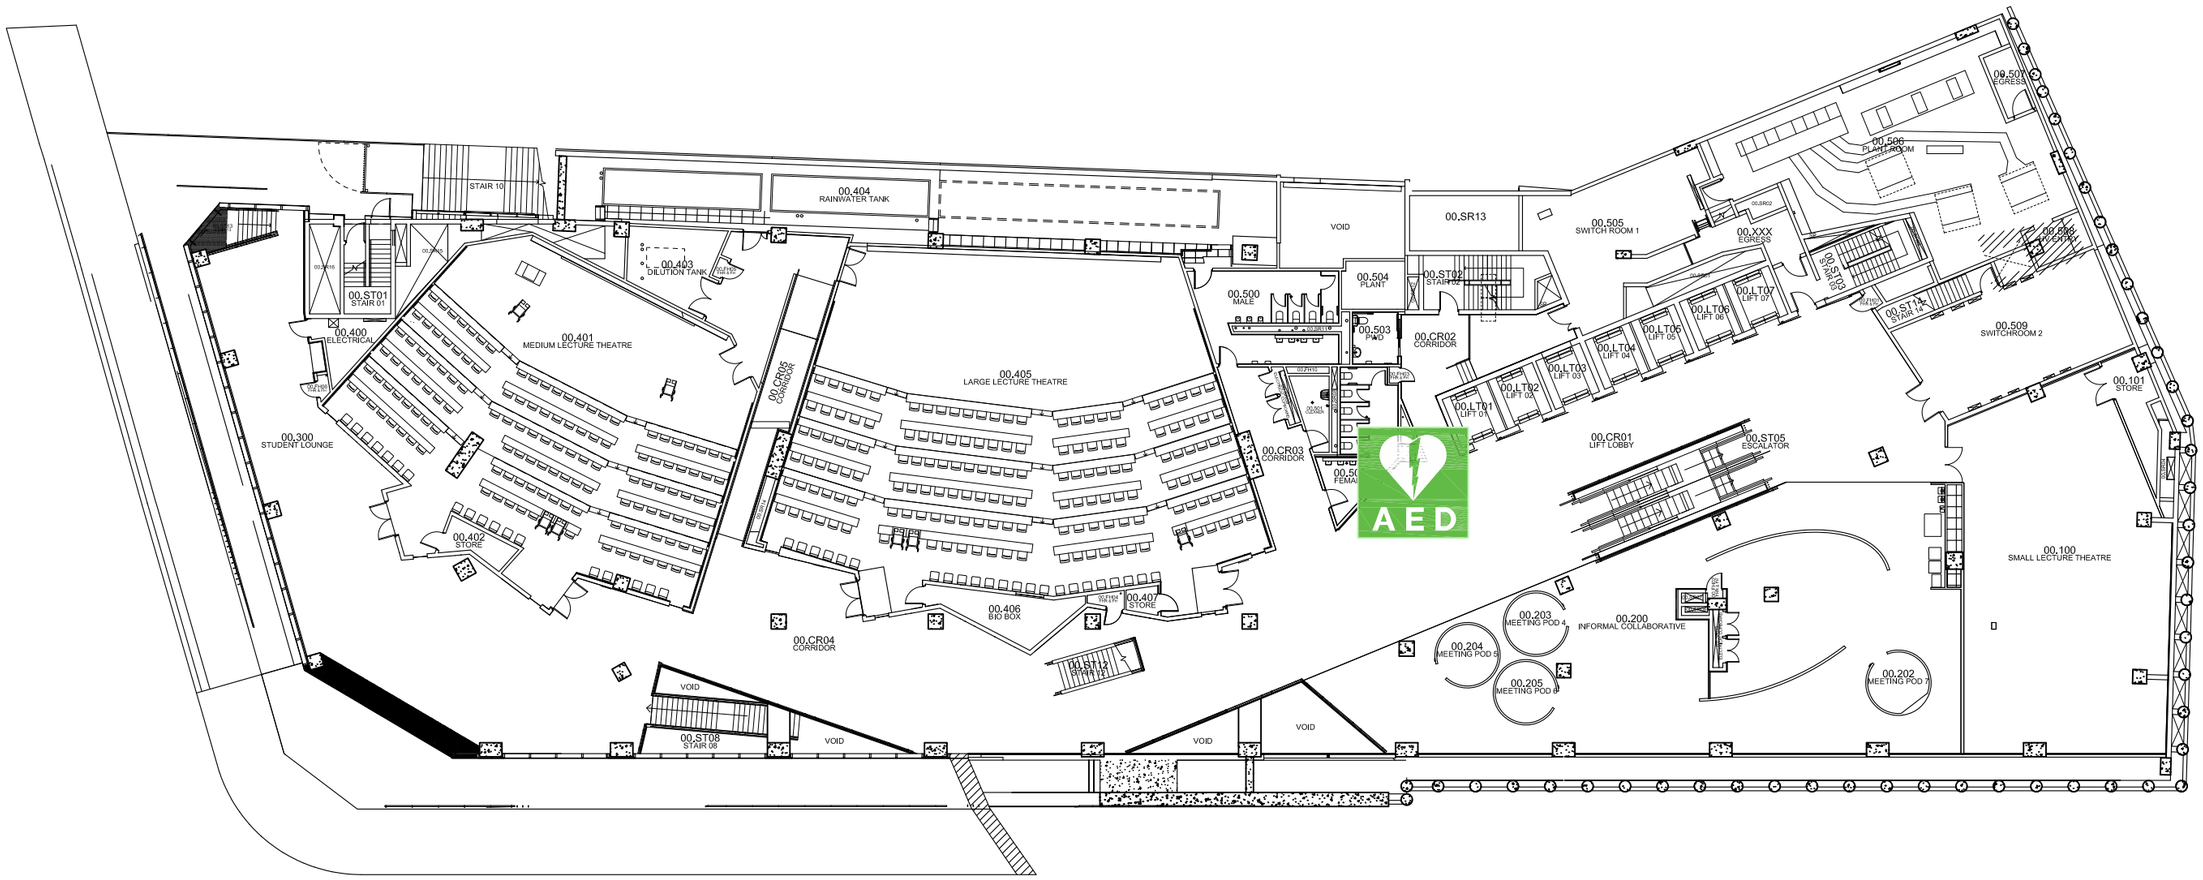

AED LOCATIONS
BUILDING 11
LEVEL 00

Defibrillator in cabinet on wall near the lifts

CB1100AP-46491_00