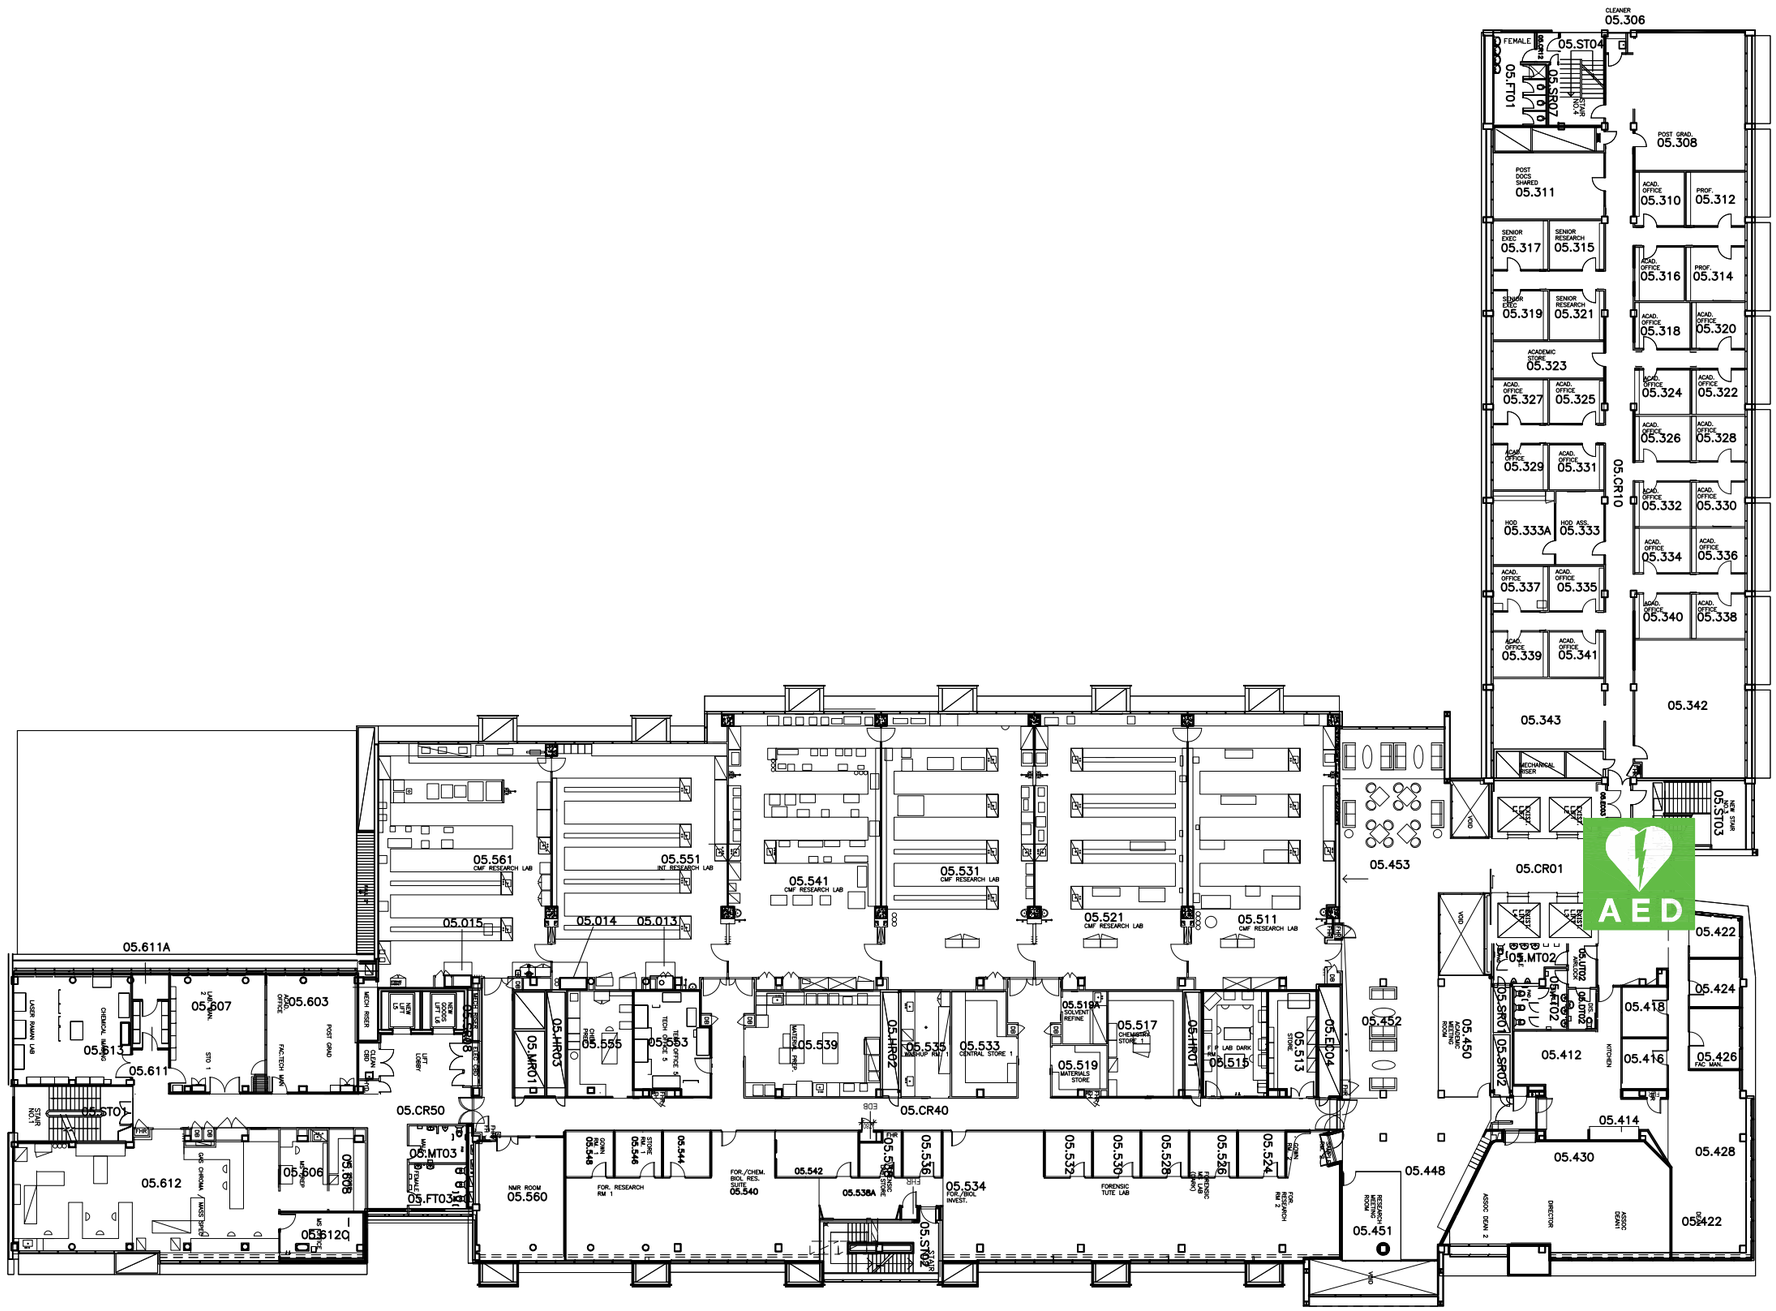


**AED LOCATIONS**
**BUILDING 04**
**LEVEL 05**

**Defibrillator located in cabinet near lifts**

CB0405AP-46491_00